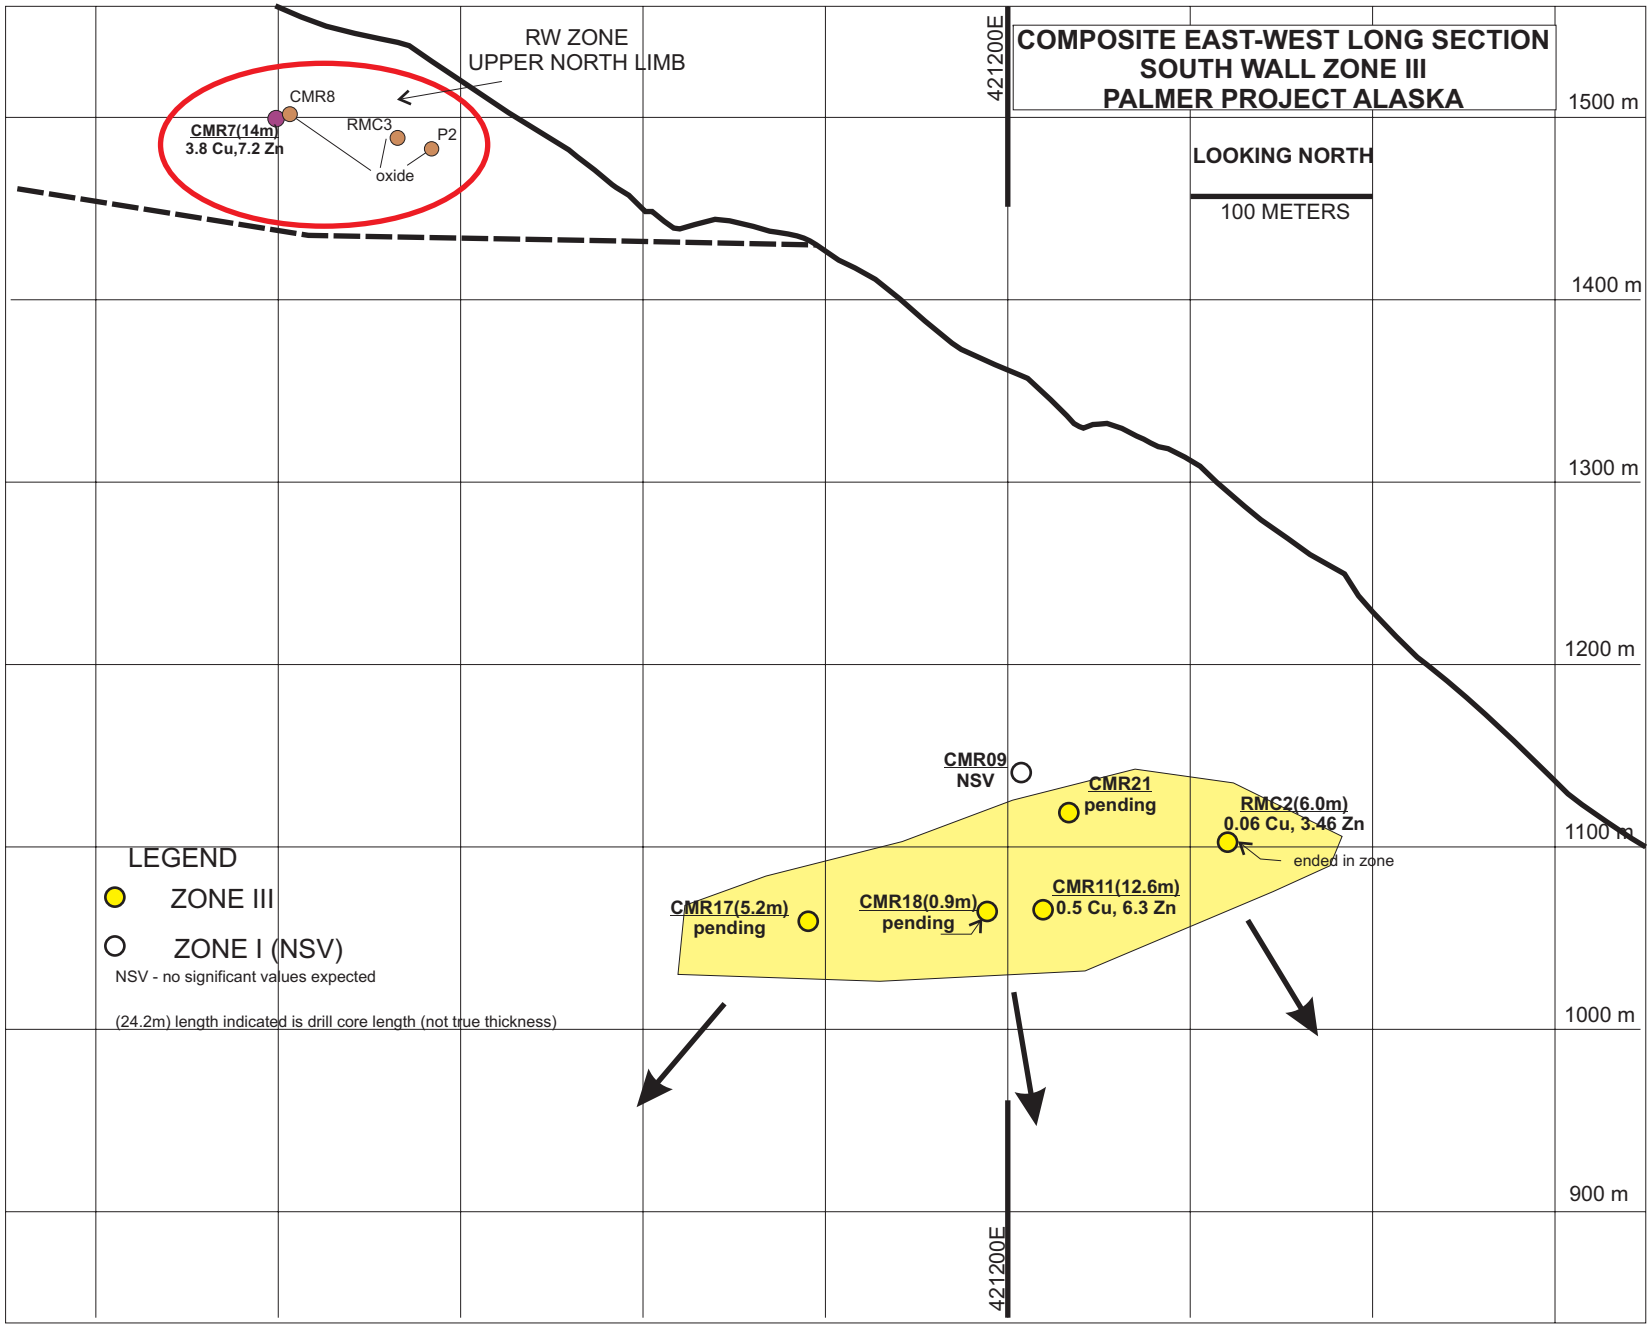
COMPOSITE EAST-WEST LONG SECTION
SOUTH WALL ZONE III
PALMER PROJECT ALASKA
LOOKING NORTH
100 METERS
RW ZONE
UPPER NORTH LIMB
CMR8
CMR7(14m)
3.8 Cu,7.2 Zn
RMC3
P2
oxide
421200E
1500 m
1400 m
1300 m
1200 m
1100 m
1000 m
900 m
CMR09
NSV
CMR21
pending
RMC2(6.0m)
0.06 Cu, 3.46 Zn
ended in zone
CMR11(12.6m)
0.5 Cu, 6.3 Zn
CMR17(5.2m)
pending
CMR18(0.9m)
pending
LEGEND
ZONE III
ZONE I (NSV)
NSV - no significant values expected
(24.2m) length indicated is drill core length (not true thickness)